

NOTES:

1. CITY ELECTRICAL LINES INSTALLED FIRST.
2. ALL DEPTHS SHOWN ARE MINIMUM DEPTHS.
3. JOINT TRENCH REQUIRES SPECIAL APPROVAL.
4. 3:1 SLOPE MAX, (OUTSIDE R/W AND EASEMENT LINES) UNLESS OTHERWISE APPROVED.

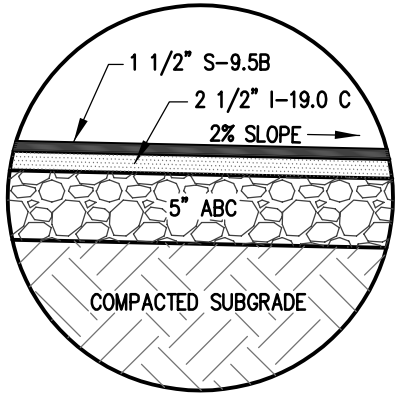

INSET
NOT TO SCALE

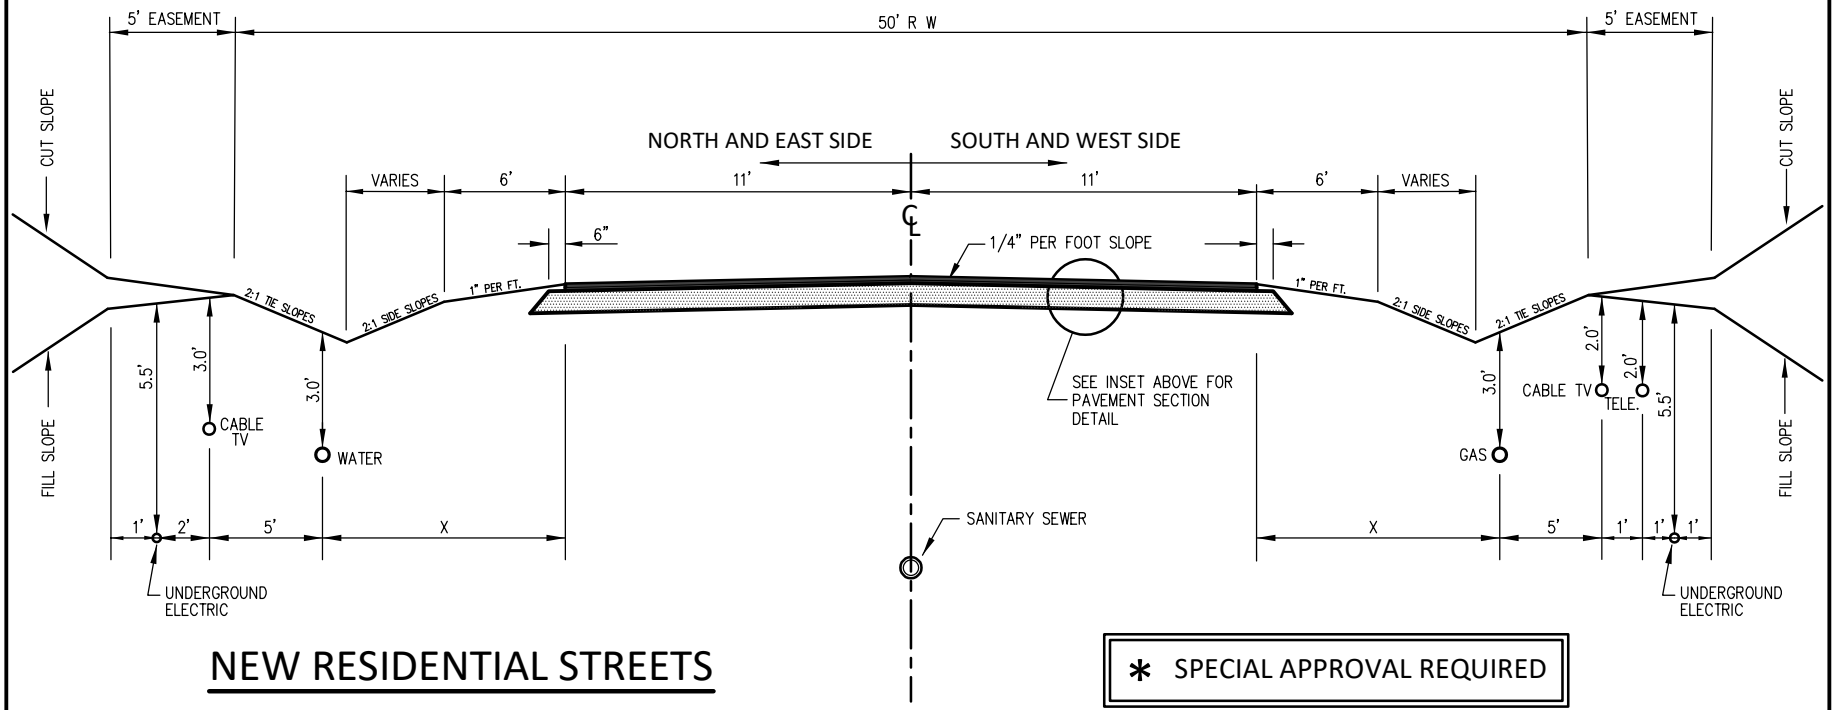

NEW RESIDENTIAL STREETS

* SPECIAL APPROVAL REQUIRED

REVISED	DATE: 07-28-25	Standard Detail	OFFICE OF THE CITY ENGINEER GASTONIA, N.C.
	SCALE: NONE	*Provisional 50' R/W - Extension Street Cross Section	FILE NO. 71D-1P2
	DRAWN BY: MGB		
	CHECKED BY: JKL, JB		
	CITY ENGINEER: TAJ, JKL		