

NOTE:

1. PARKING ALLOWED ONLY ON ONE SIDE OF STREET.

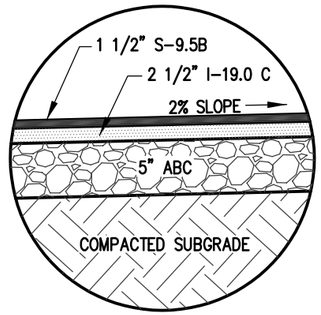

INSET
NOT TO SCALE

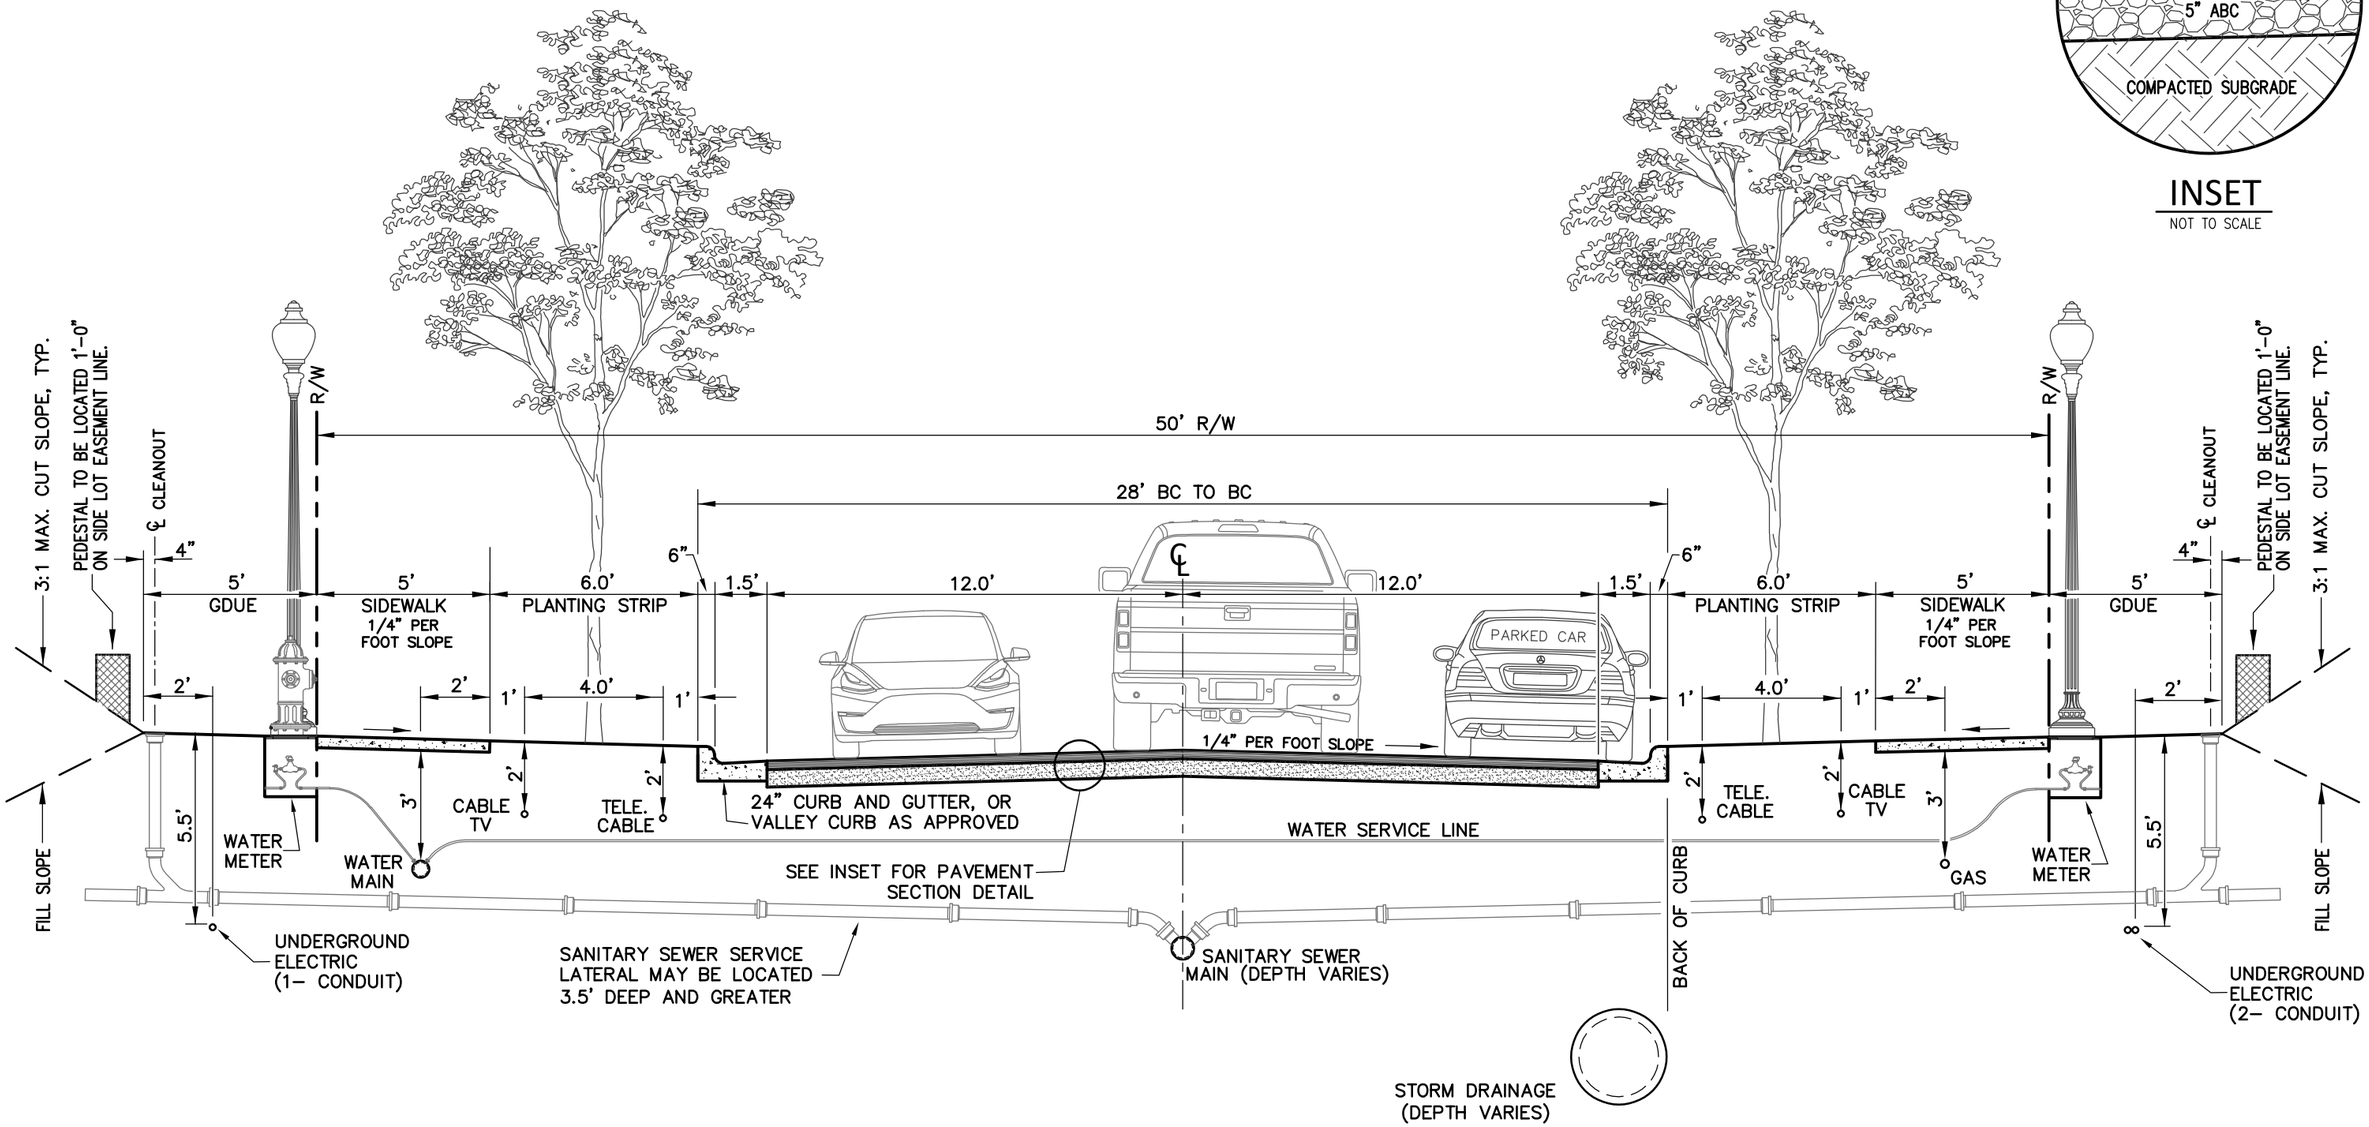

REVISED	DATE: 04/20/2022		STANDARD DETAIL	OFFICE OF THE CITY ENGINEER GASTONIA, N.C.
10/21/2026	SCALE: NONE	GASTONIA NC *Great Place. Great People. Great Promise.*	50' R/W STANDARD STREET CROSS SECTION	71D-1
	DRAWN BY: MGB,TAJ,ASB,BAS			
	CHECKED BY: JKL			
	CITY ENGINEER: JKL			