
EXISTING RESIDENTIAL STREET (COLLECTOR)
(BEFORE 2017)

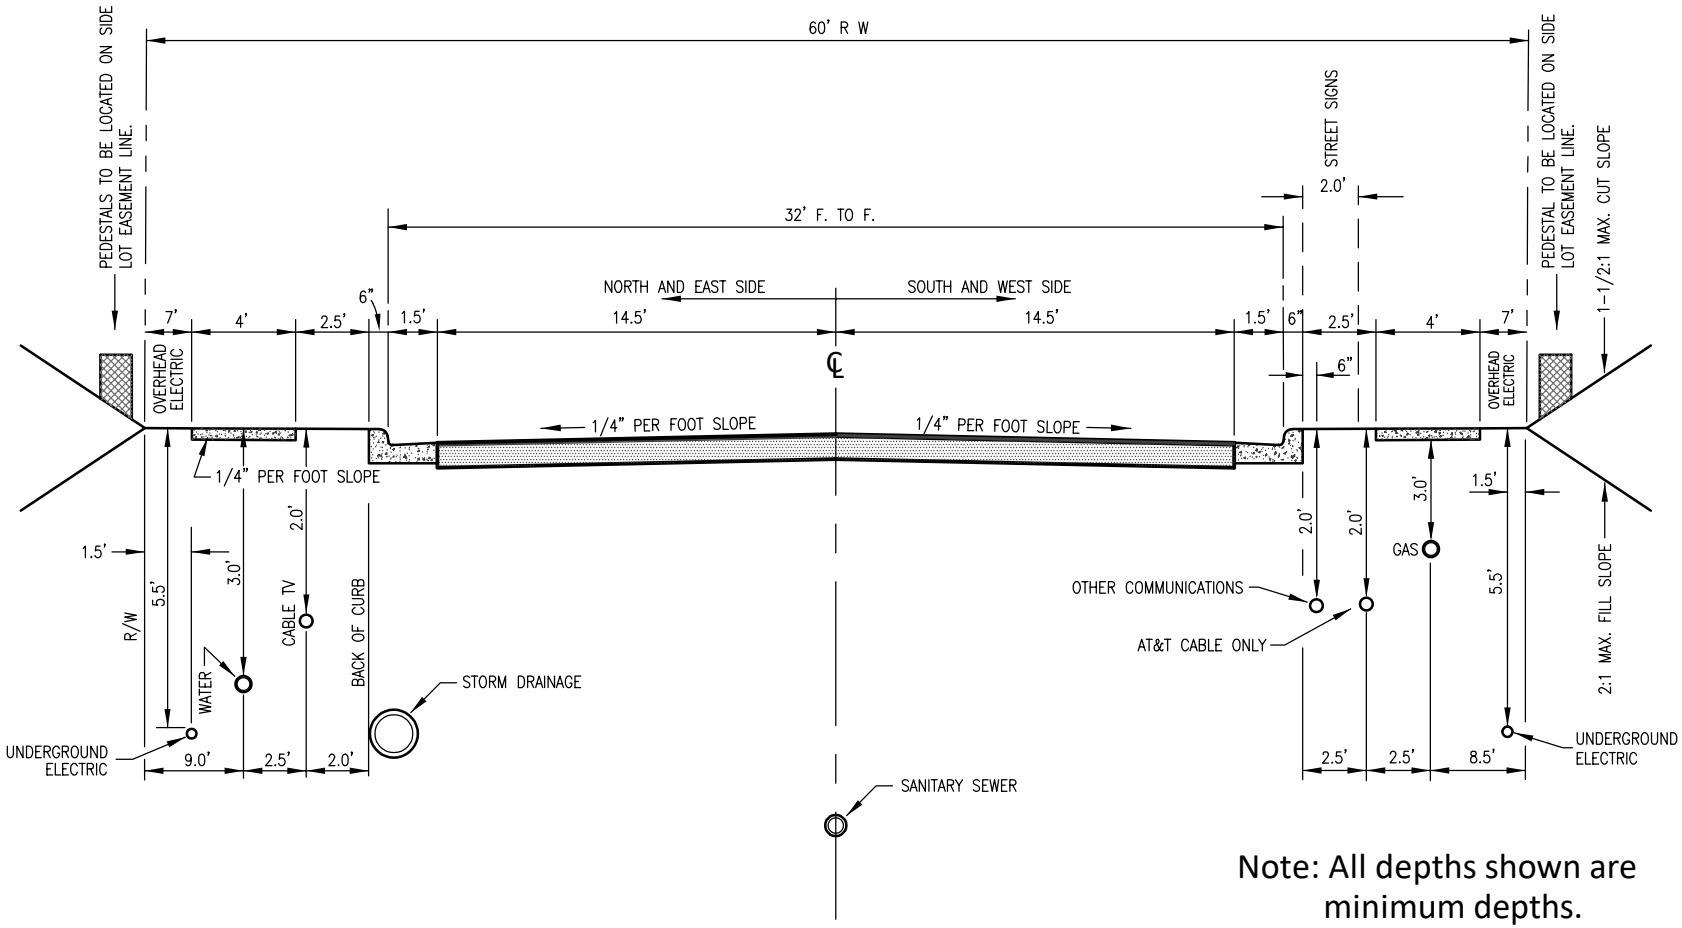

Note: All depths shown are minimum depths.

REVISED	DATE: 04/2/18	Standard Detail	OFFICE OF THE CITY ENGINEER GASTONIA, N.C.
10/19/26	SCALE: NONE	Standard Street Cross-Section (Collector) Showing Utilities Locations	FILE NO. 71D-4
	DRAWN BY: MGB		
	CHECKED BY: JB		
	CITY ENGINEER: JKL		